CHATWIN ENGINEERING

CLIENT:
COWICHAN TRIBES

SCALE: 11x17 – 1:2000
0 10 20 40 60m

ICMS NO.
128231

LEGEND

	EXISTING	PROPOSED
WATERMAIN (PHASE 1)		
WATERMAIN (PHASE 2 & 3)		
FIRE HYDRANT		
WATER SERVICE AND BOX		
PROPERTY LINE		
WATER METER BOX		

NOTES

1. EXISTING WATER SYSTEM TO BE DECOMMISSIONED AFTER COMPLETION OF PHASE 2 & 3.
2. NEW WATER SERVICES ARE TO BE INSTALLED FROM THE NEW WATERMAIN TO EXISTING DWELLINGS.
3. ALL DWELLINGS TO HAVE A PRV AND THERMAL EXPANSION TANK INSTALLED.
4. ALL DWELLINGS TO GET SERVICE BOXES WITH WATER METER SETTERS COMPLETE WITH CHECK VALVE AND SHUTOFF.

FIGURE:
9-3

TITLE:
PHASE 2 & 3 WATERMAIN UPGRADES

PROJECT:
BOYS ROAD WATERMAIN UPGRADES

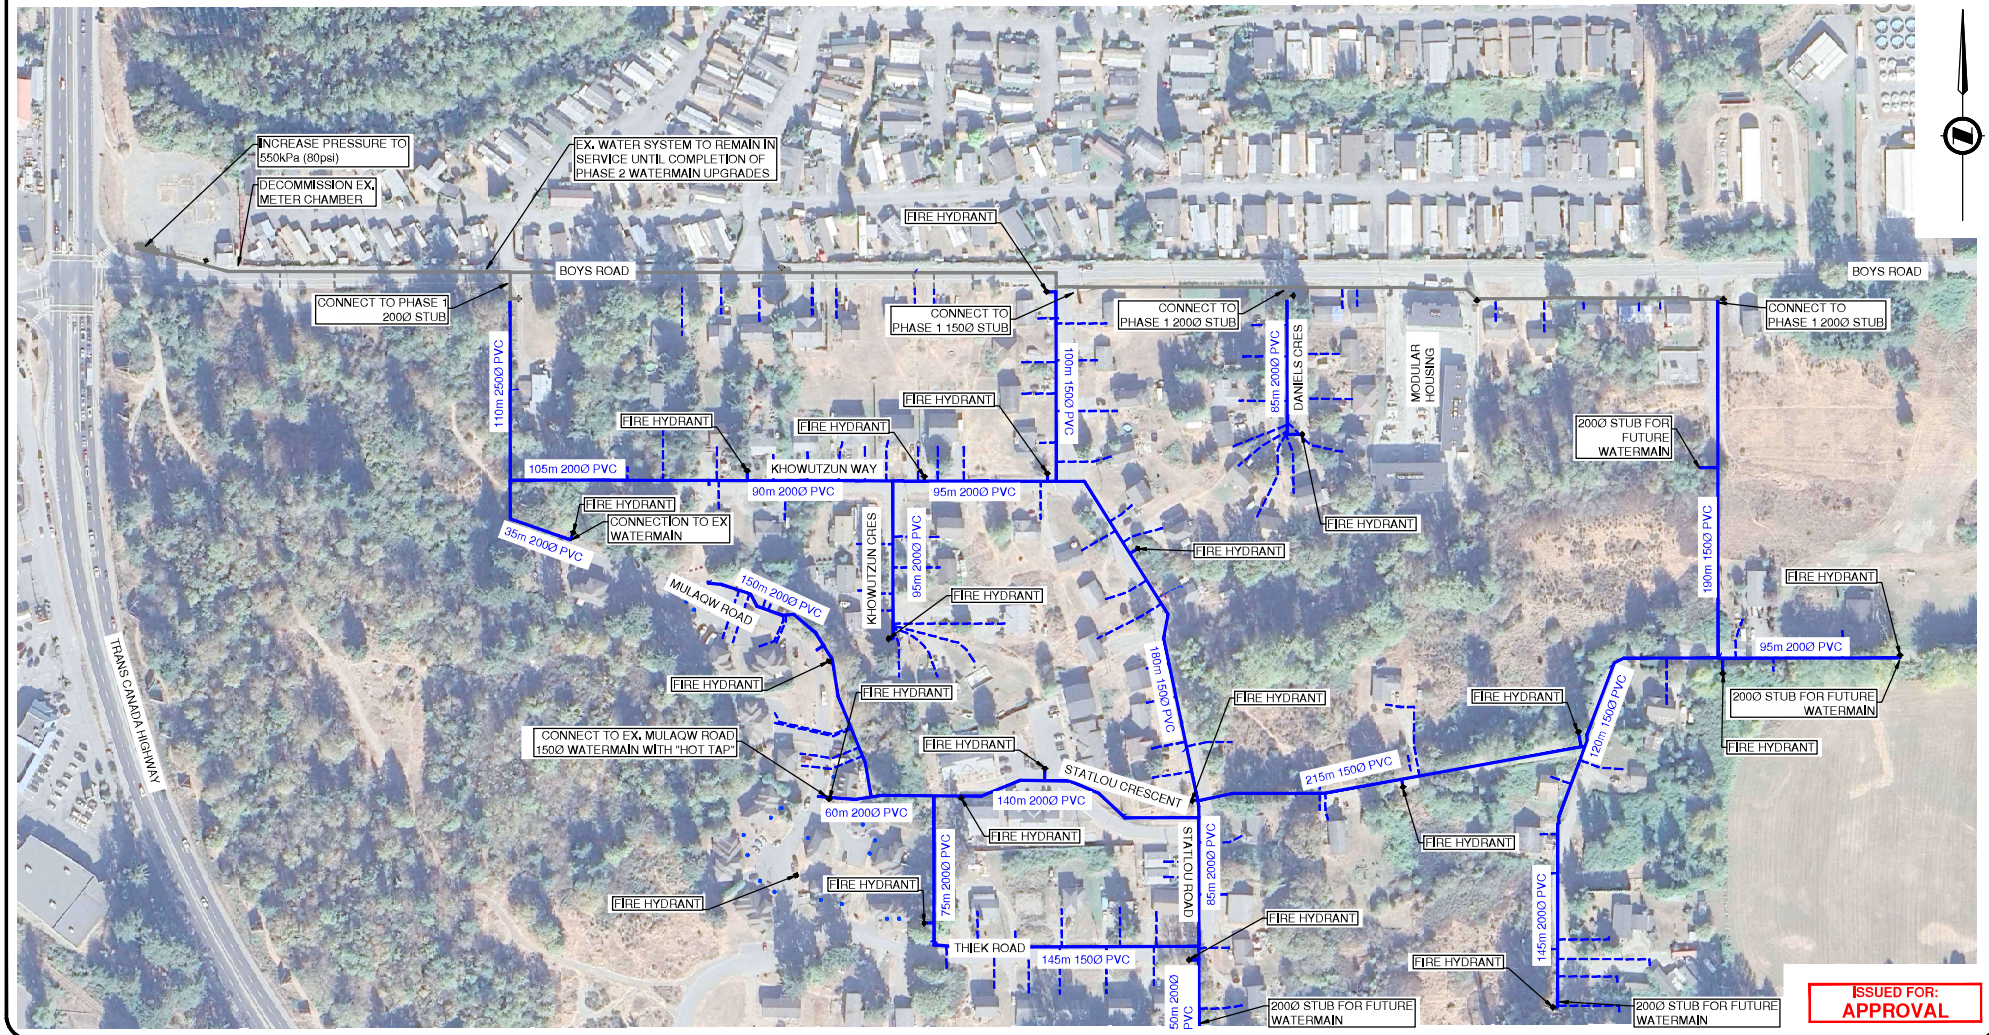

ISSUED FOR:
APPROVAL