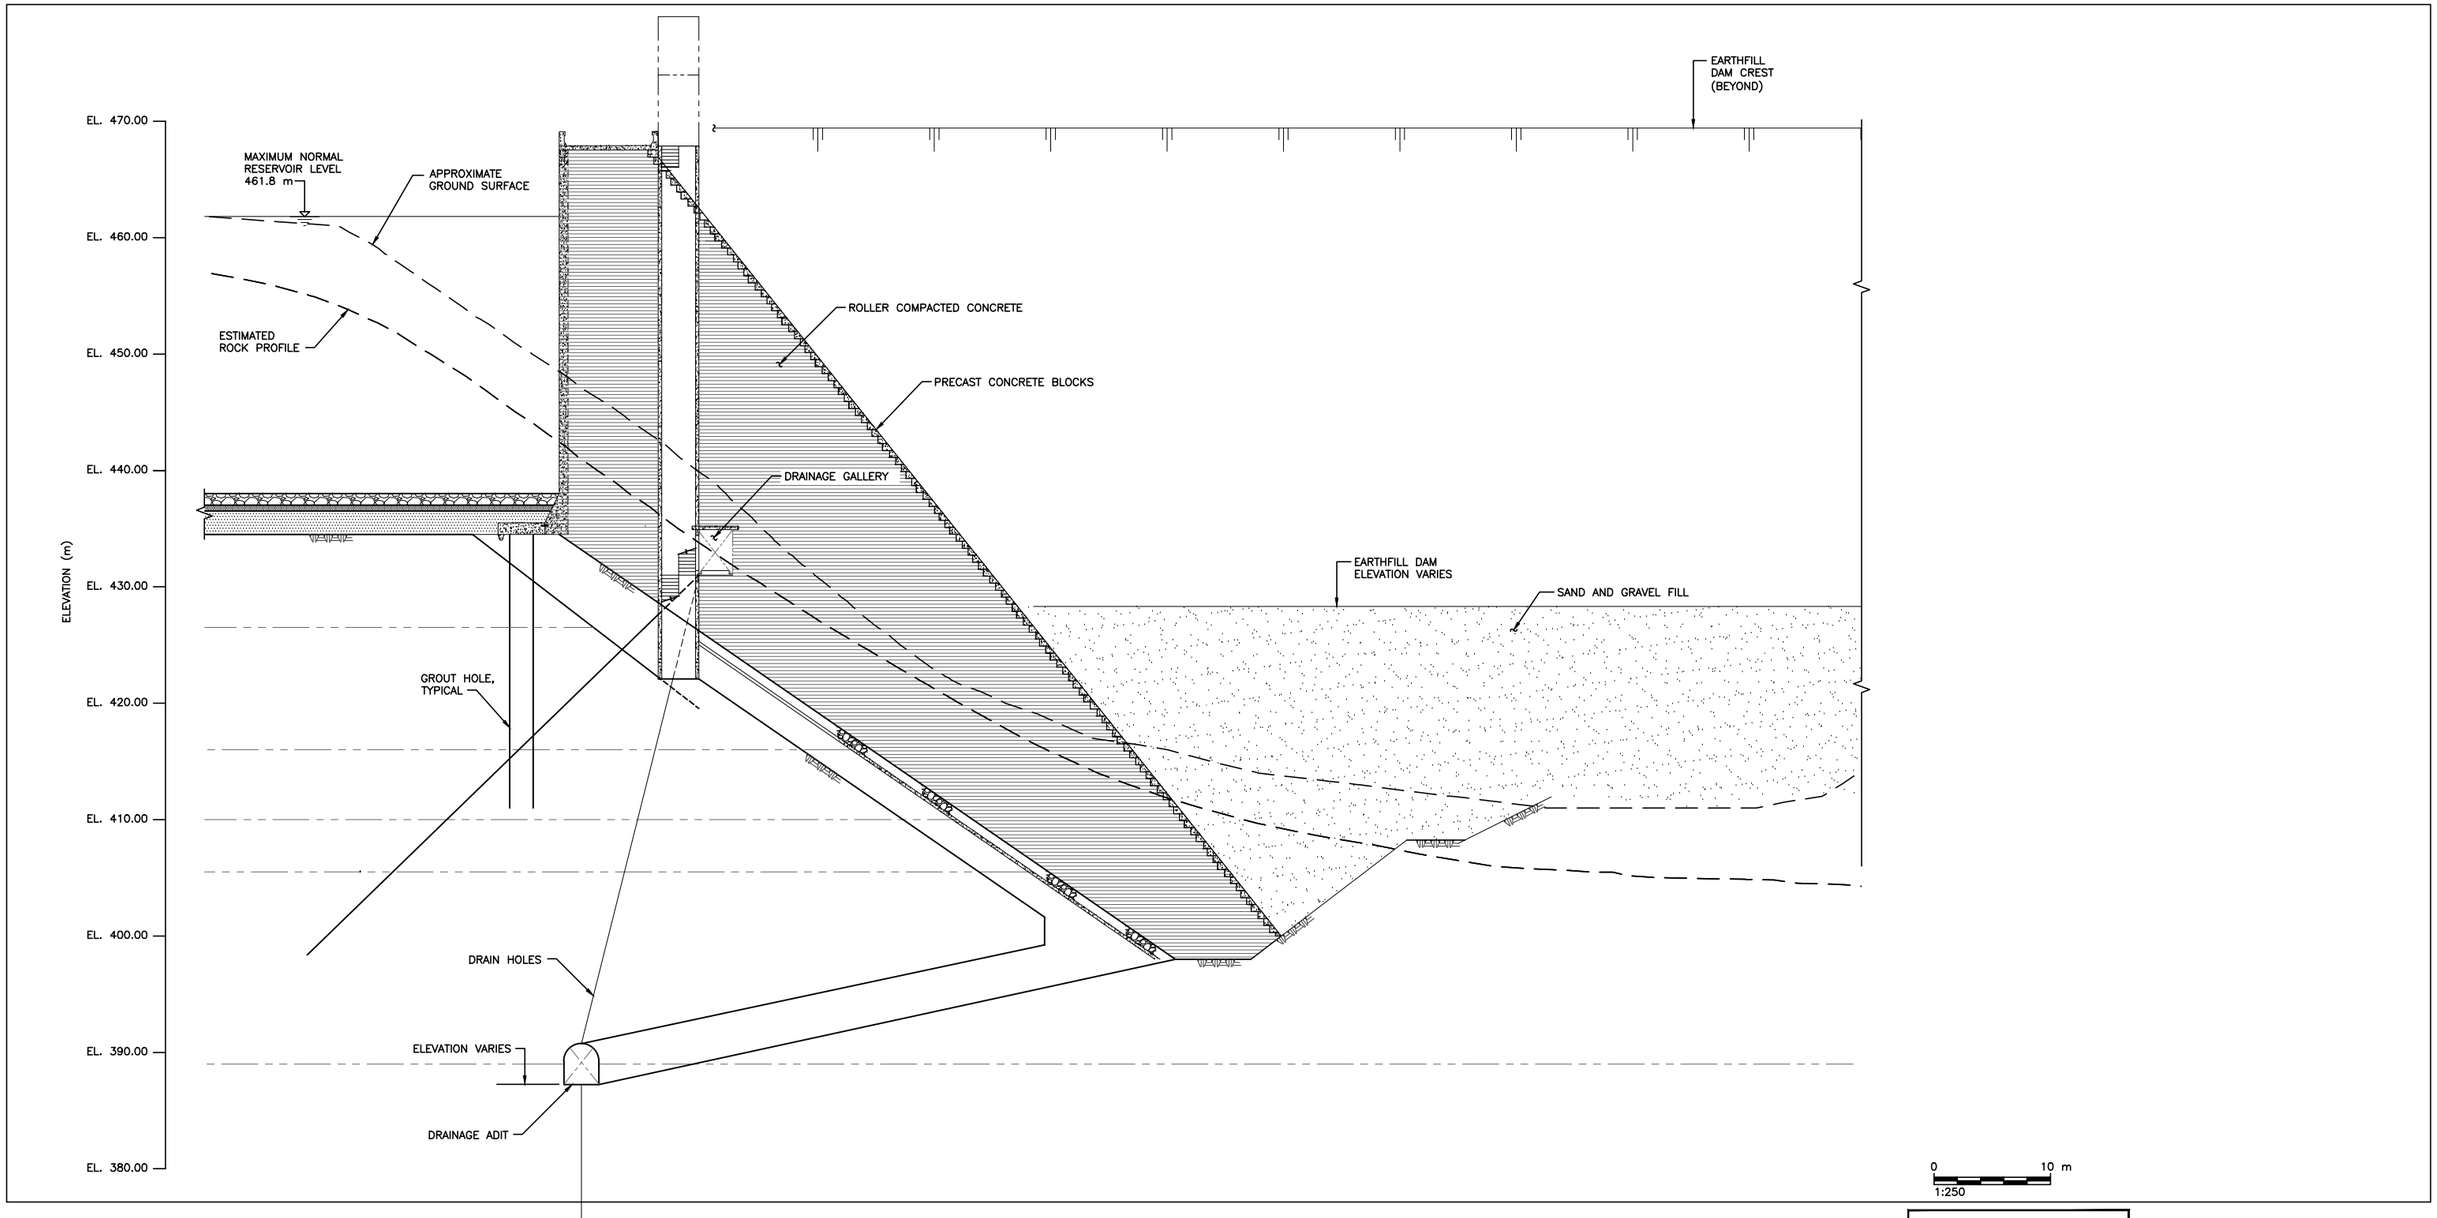

CROSS–SECTION B, SEE FIGURES 4.16 AND 4.21

SCHEMATIC ONLY

BC hydro

SITE C CLEAN ENERGY PROJECT

Figure 4.18
Cross-section of
dam buttress

Date	Oct 10, 2012	DWG NO	1016-C14-06604	R 0

© BC Hydro 2012 - all rights reserved. This map is for information purposes only and accuracy is not guaranteed.

Construction of the Site C Clean Energy Project is subject to required regulatory approvals including environmental certification