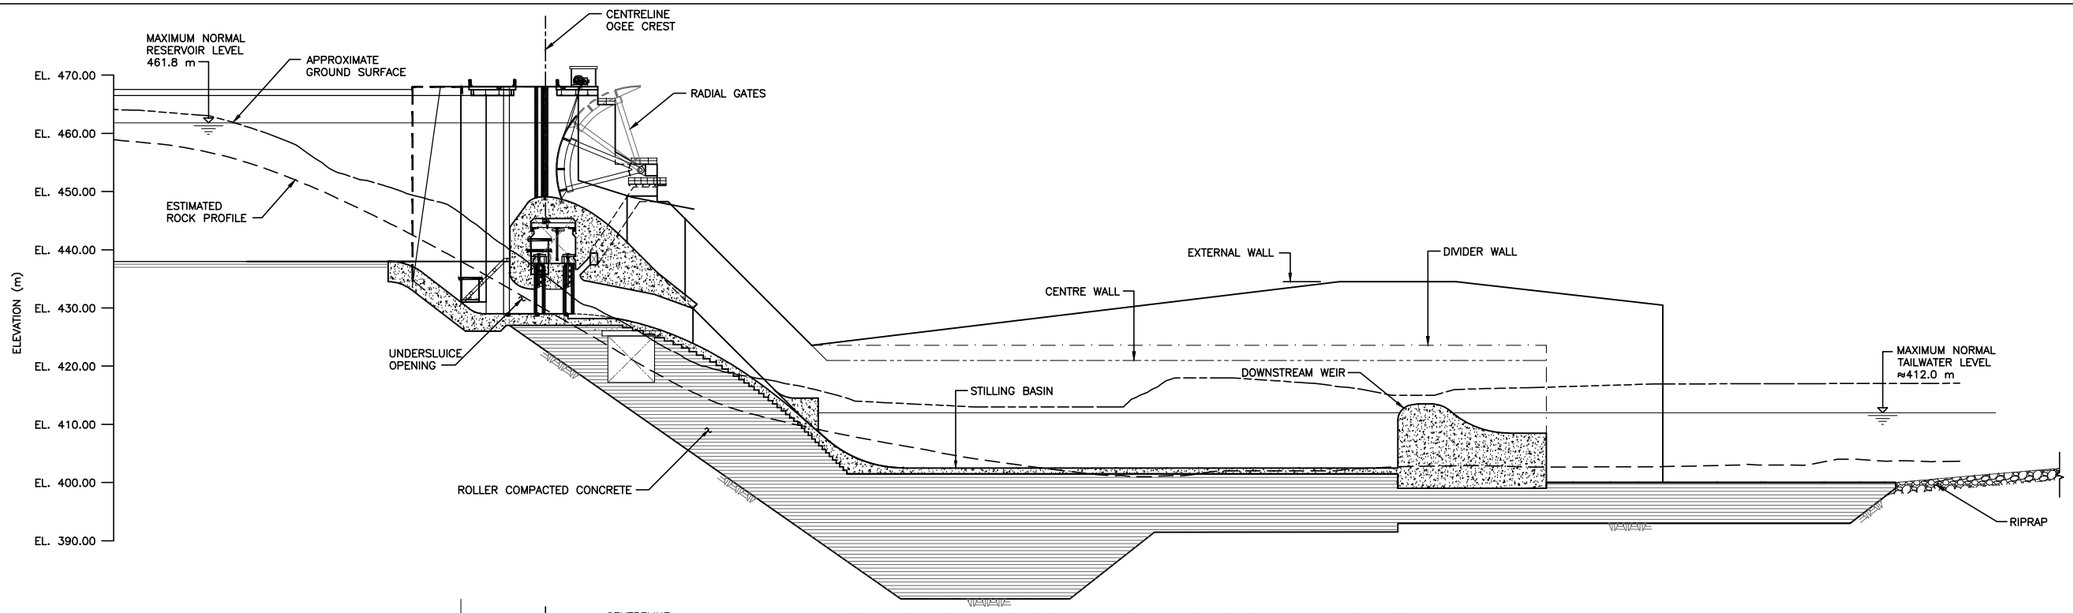

CROSS–SECTION D, UNDERSLUICE, SEE FIGURES 4.16 AND 4.21

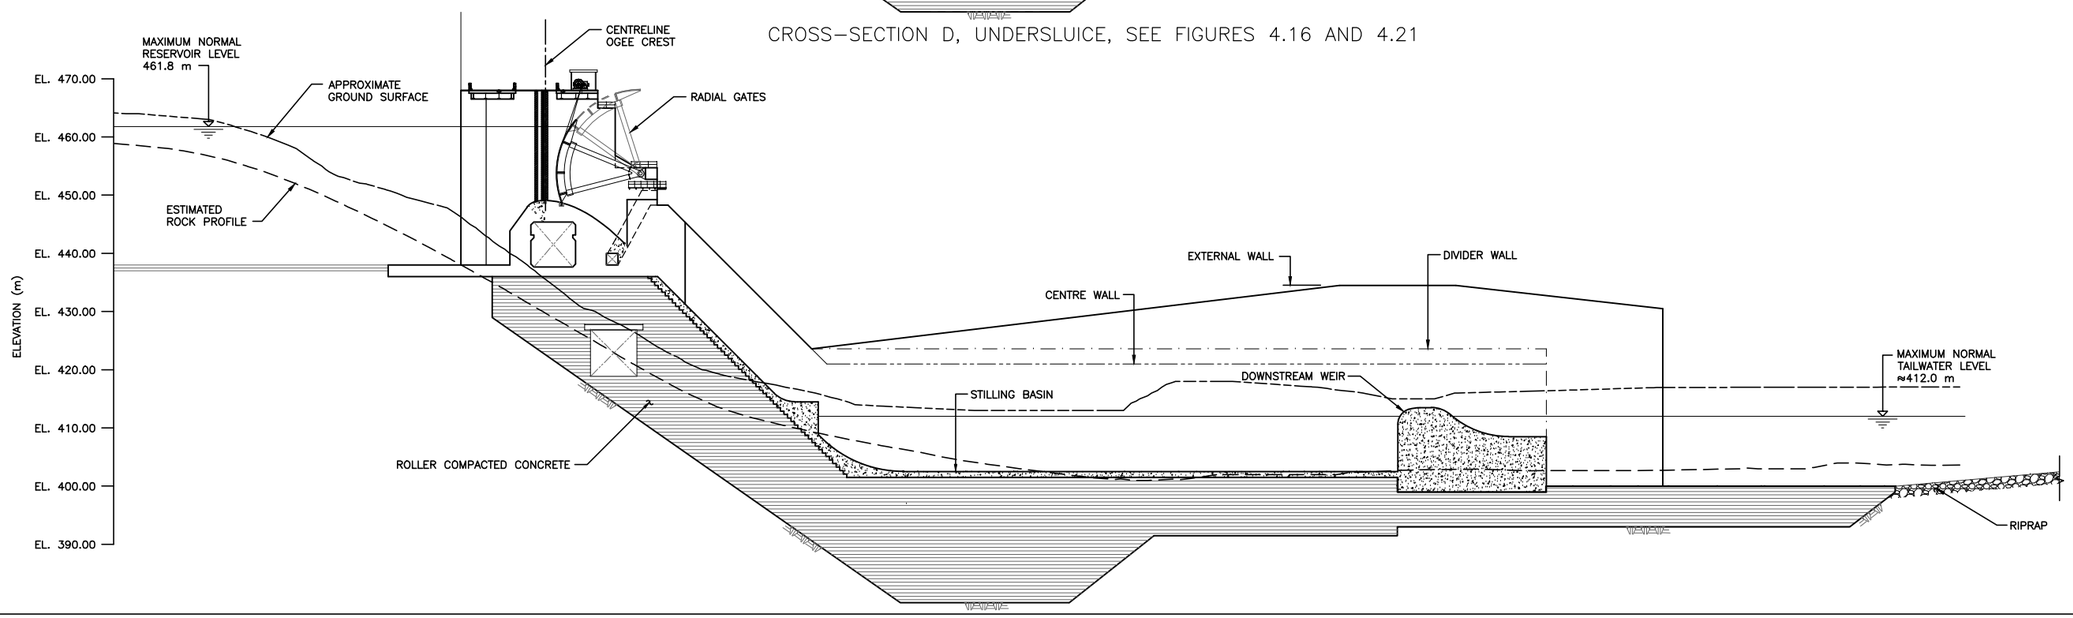

CROSS–SECTION E, NO UNDERSLUICE, SEE FIGURES 4.16 AND 4.21

0 20 m

SCHEMATIC ONLY

BC hydro

SITE C CLEAN ENERGY PROJECT

Figure 4.20
Cross-section of spillway and gated spillway buttress

Date	Oct 10, 2012	DWG NO	1016-C14-06606	R 0

© BC Hydro 2012 - all rights reserved. This map is for information purposes only and accuracy is not guaranteed.

Construction of the Site C Clean Energy Project is subject to required regulatory approvals including environmental certification