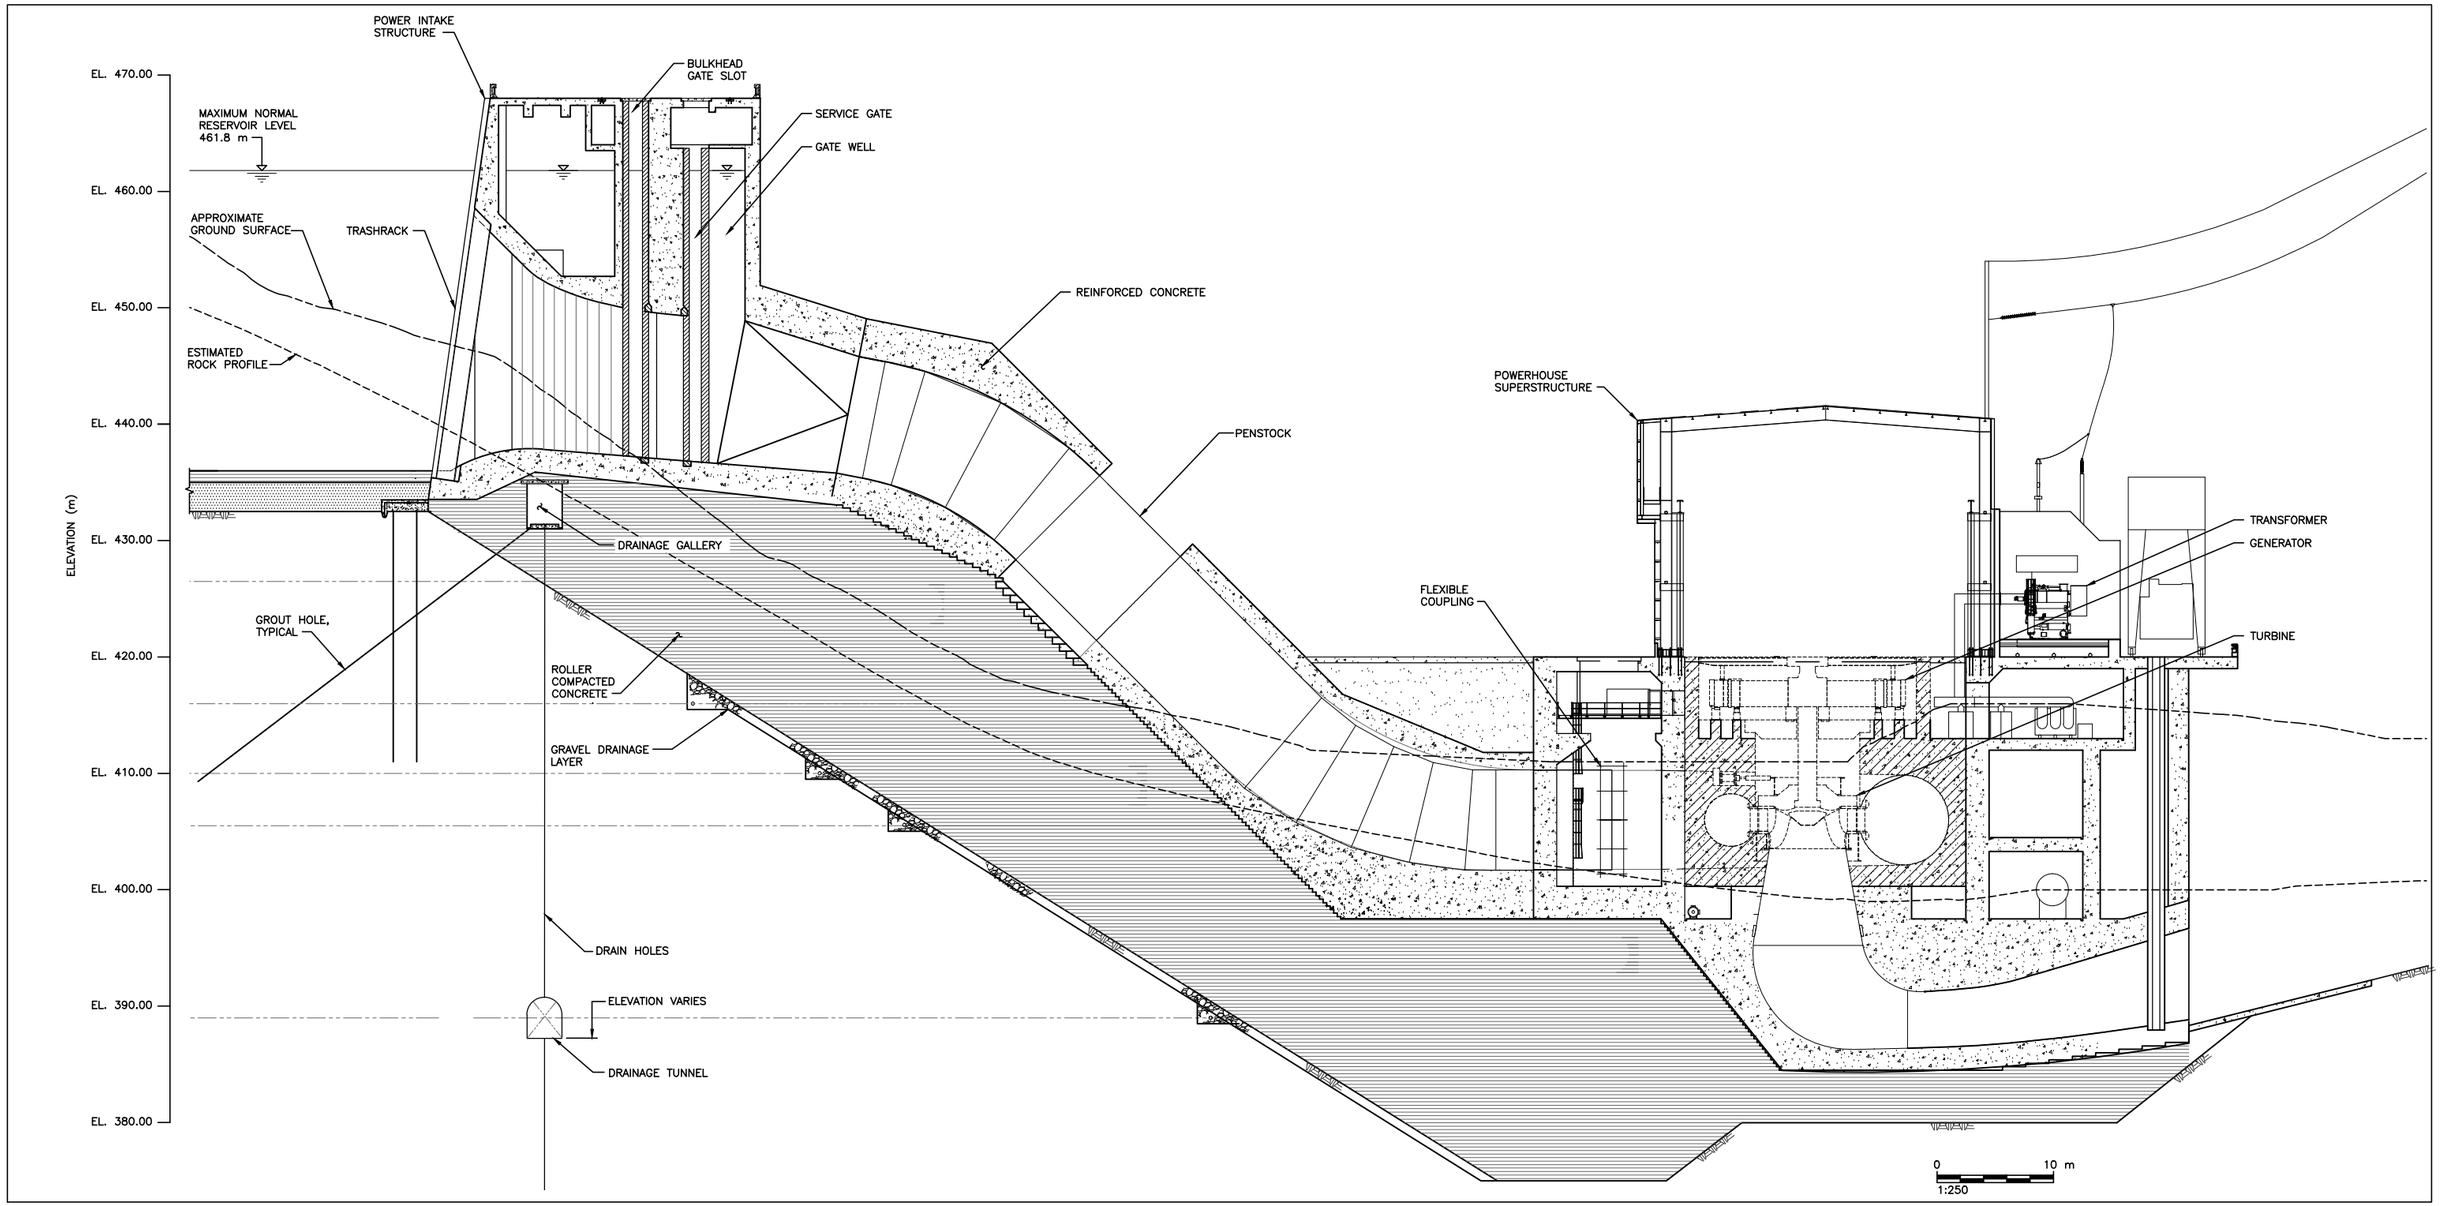

SCHEMATIC ONLY

CROSS–SECTION C, SEE FIGURES 4.16 AND 4.21

BC hydro

SITE C CLEAN ENERGY PROJECT

Figure 4.19
Cross-section of powerhouse buttress and generating station

Date	Oct 10, 2012	DWG NO	1016-C14-06605	R 0

© BC Hydro 2012 - all rights reserved. This map is for information purposes only and accuracy is not guaranteed.

Construction of the Site C Clean Energy Project is subject to required regulatory approvals including environmental certification