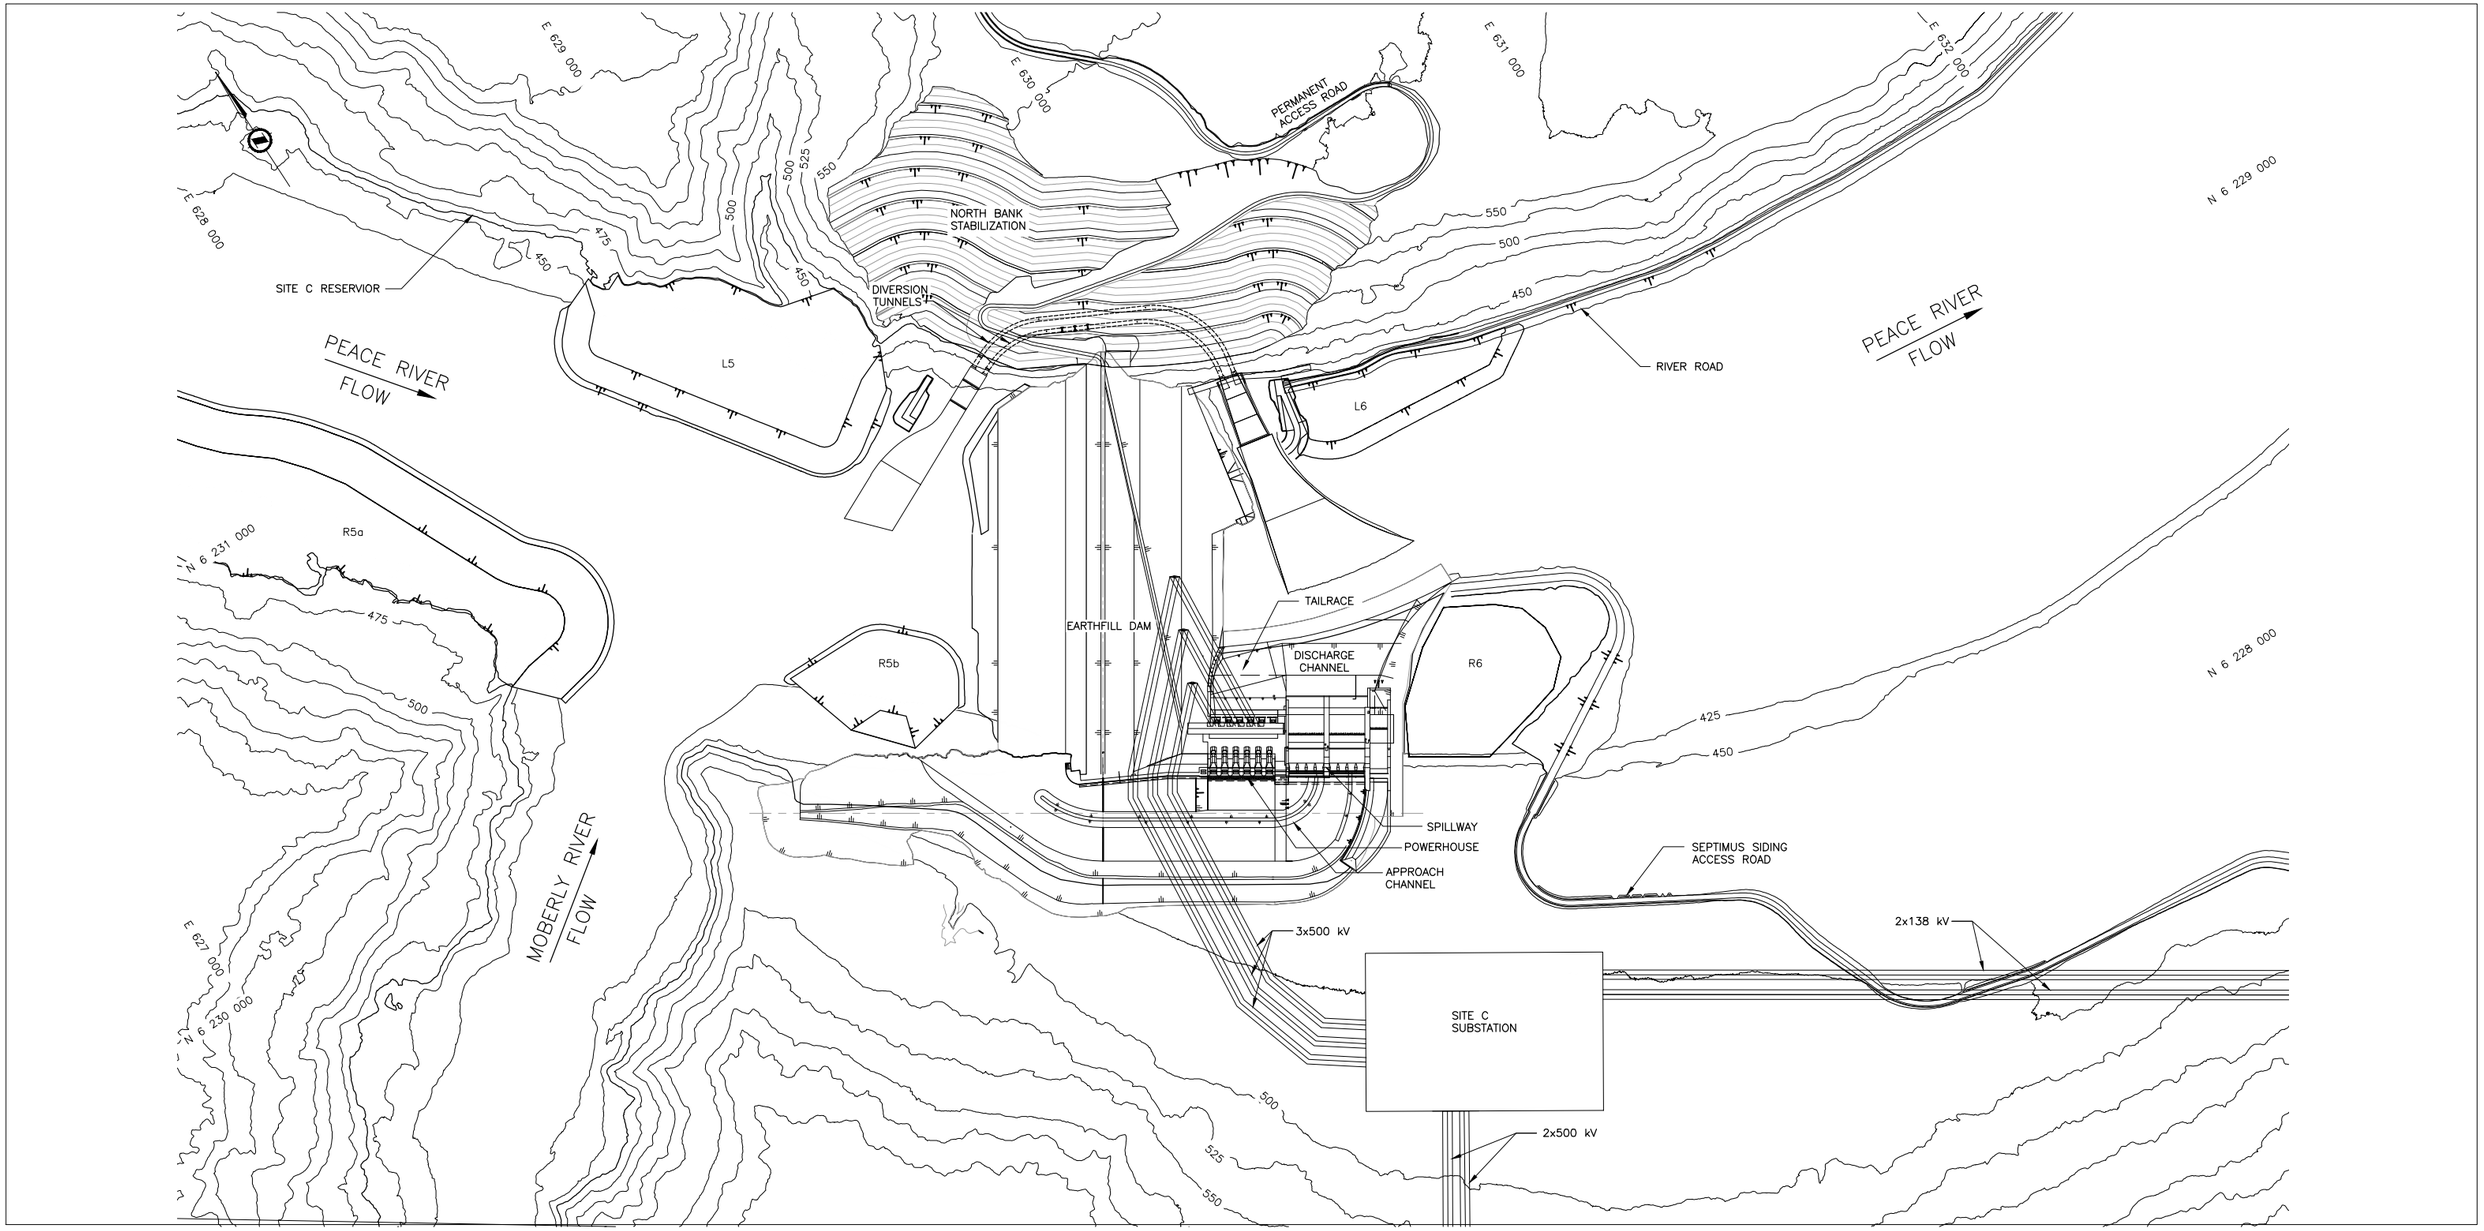

SITE C CLEAN ENERGY PROJECT

BC hydro

Figure 4.12
General arrangement of dam, generating station, and spillways
Revision 1 - July 19, 2013

Date	July 19, 2013	DWG NO	1016-C14-06600	R 1

© BC Hydro 2012 - all rights reserved. This map is for information purposes only and accuracy is not guaranteed.

Construction of the Site C Clean Energy Project is subject to required regulatory approvals including environmental certification