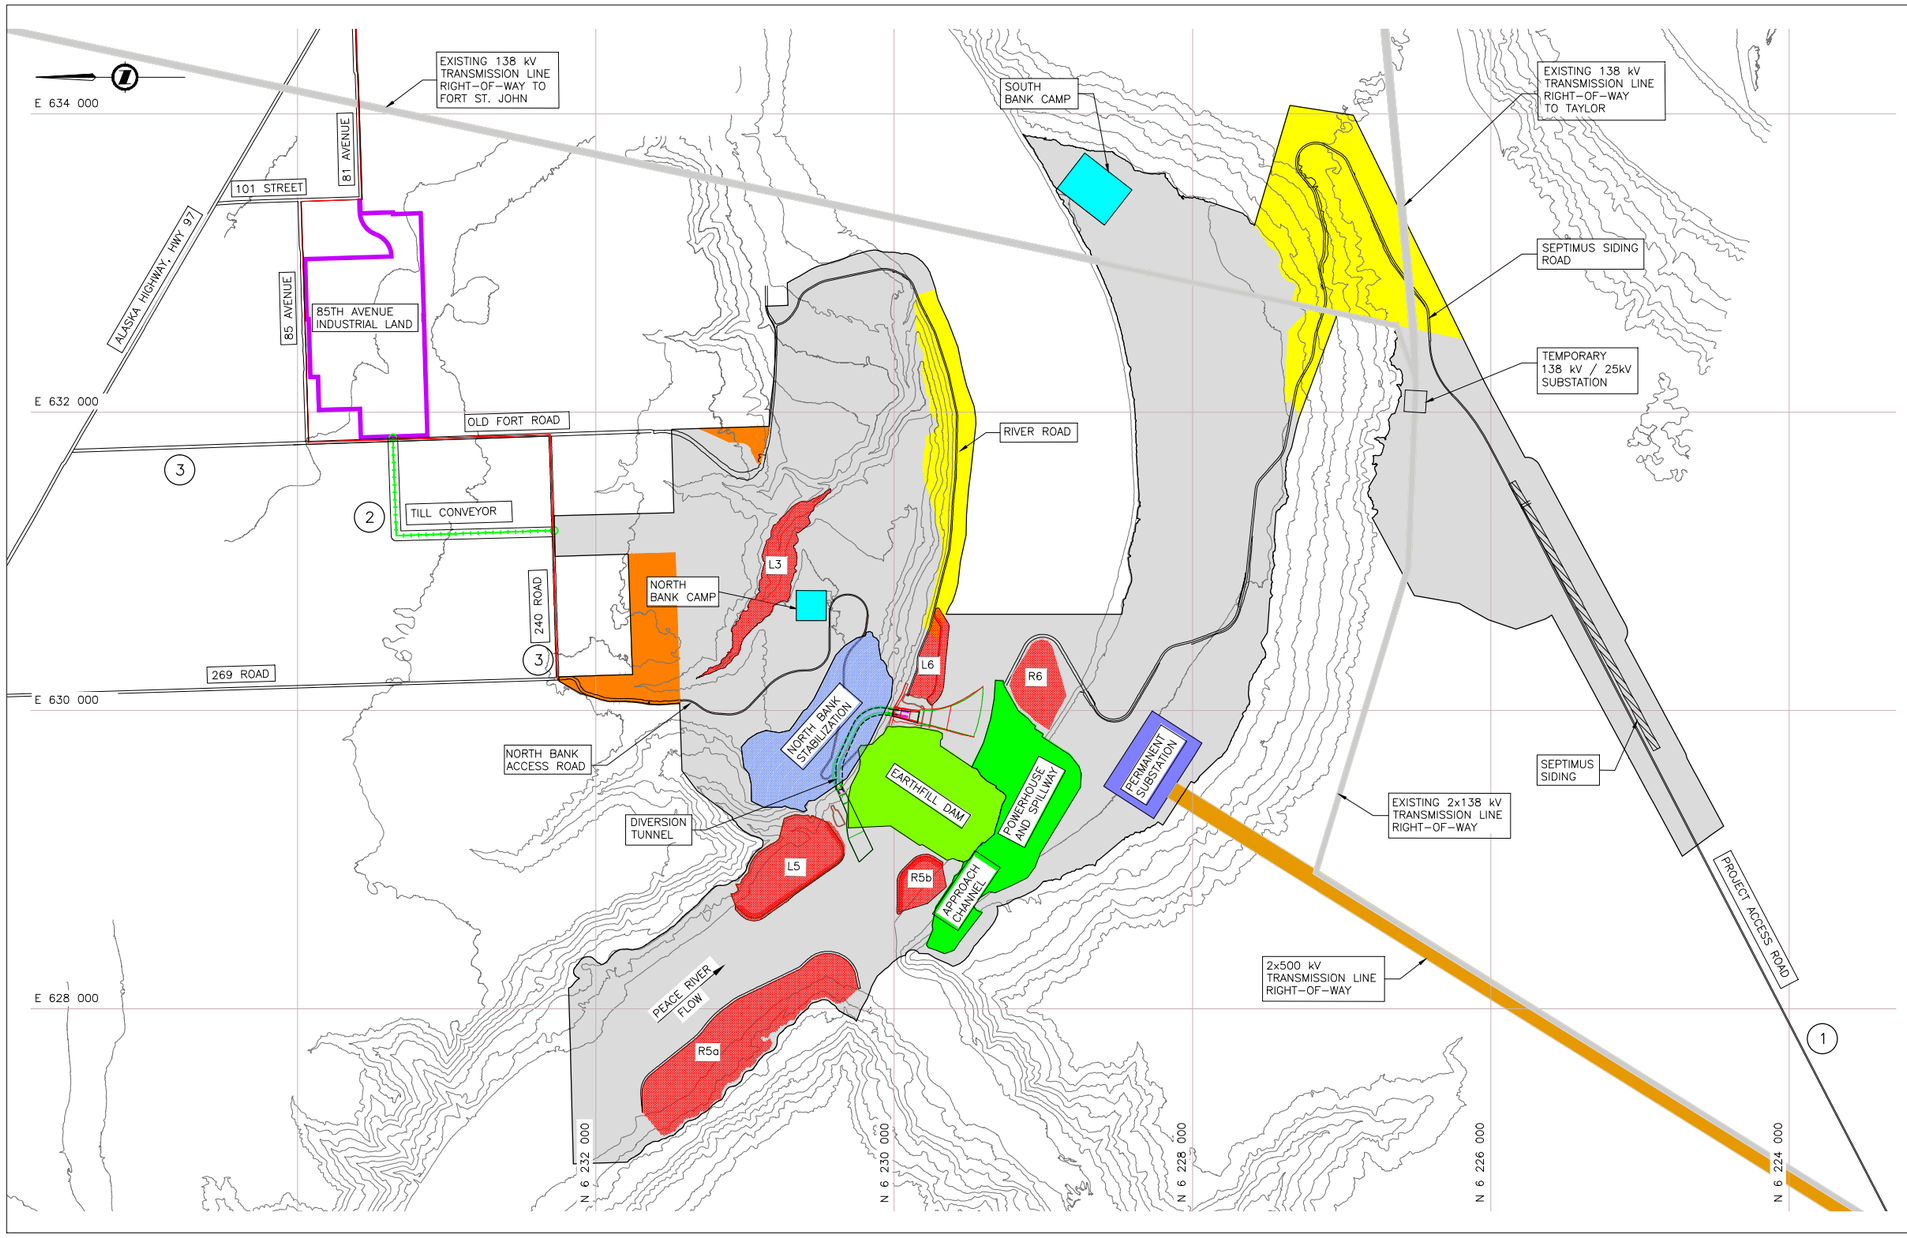

LEGEND:

- DAM SITE AREA
- CONSTRUCTION AREA
- RESTRICTED ACTIVITY ZONE
- POTENTIAL CONSTRUCTION AREA
- RELOCATED SURPLUS EXCAVATED MATERIALS
- TRANSMISSION LINE CORRIDOR
- EXISTING TRANSMISSION LINE
- ROADS
- 25 kV LINE

OFF-SITE MATERIALS TRANSPORTATION ROUTES

1. PERMANENT RIPRAP
2. IMPERVIOUS TILL MATERIAL
3. TEMPORARY RIPRAP

NOTES:

1. REFER TO SECTION 4.1 PROJECT DESCRIPTION FOR A LIST OF CONSTRUCTION ACTIVITIES THAT WOULD OCCUR WITHIN THE DAM SITE AREA.

SCHEMATIC ONLY

0 500 m
1:20000

BC hydro

SITE C CLEAN ENERGY PROJECT

Figure 4.37
Dam site area -
major construction operations

Date	Nov. 08, 2012	DWG NO	1016-C14-06608	R 0

© BC Hydro 2012 - all rights reserved. This map is for information purposes only and accuracy is not guaranteed.

Construction of the Site C Clean Energy Project is subject to required regulatory approvals including environmental certification