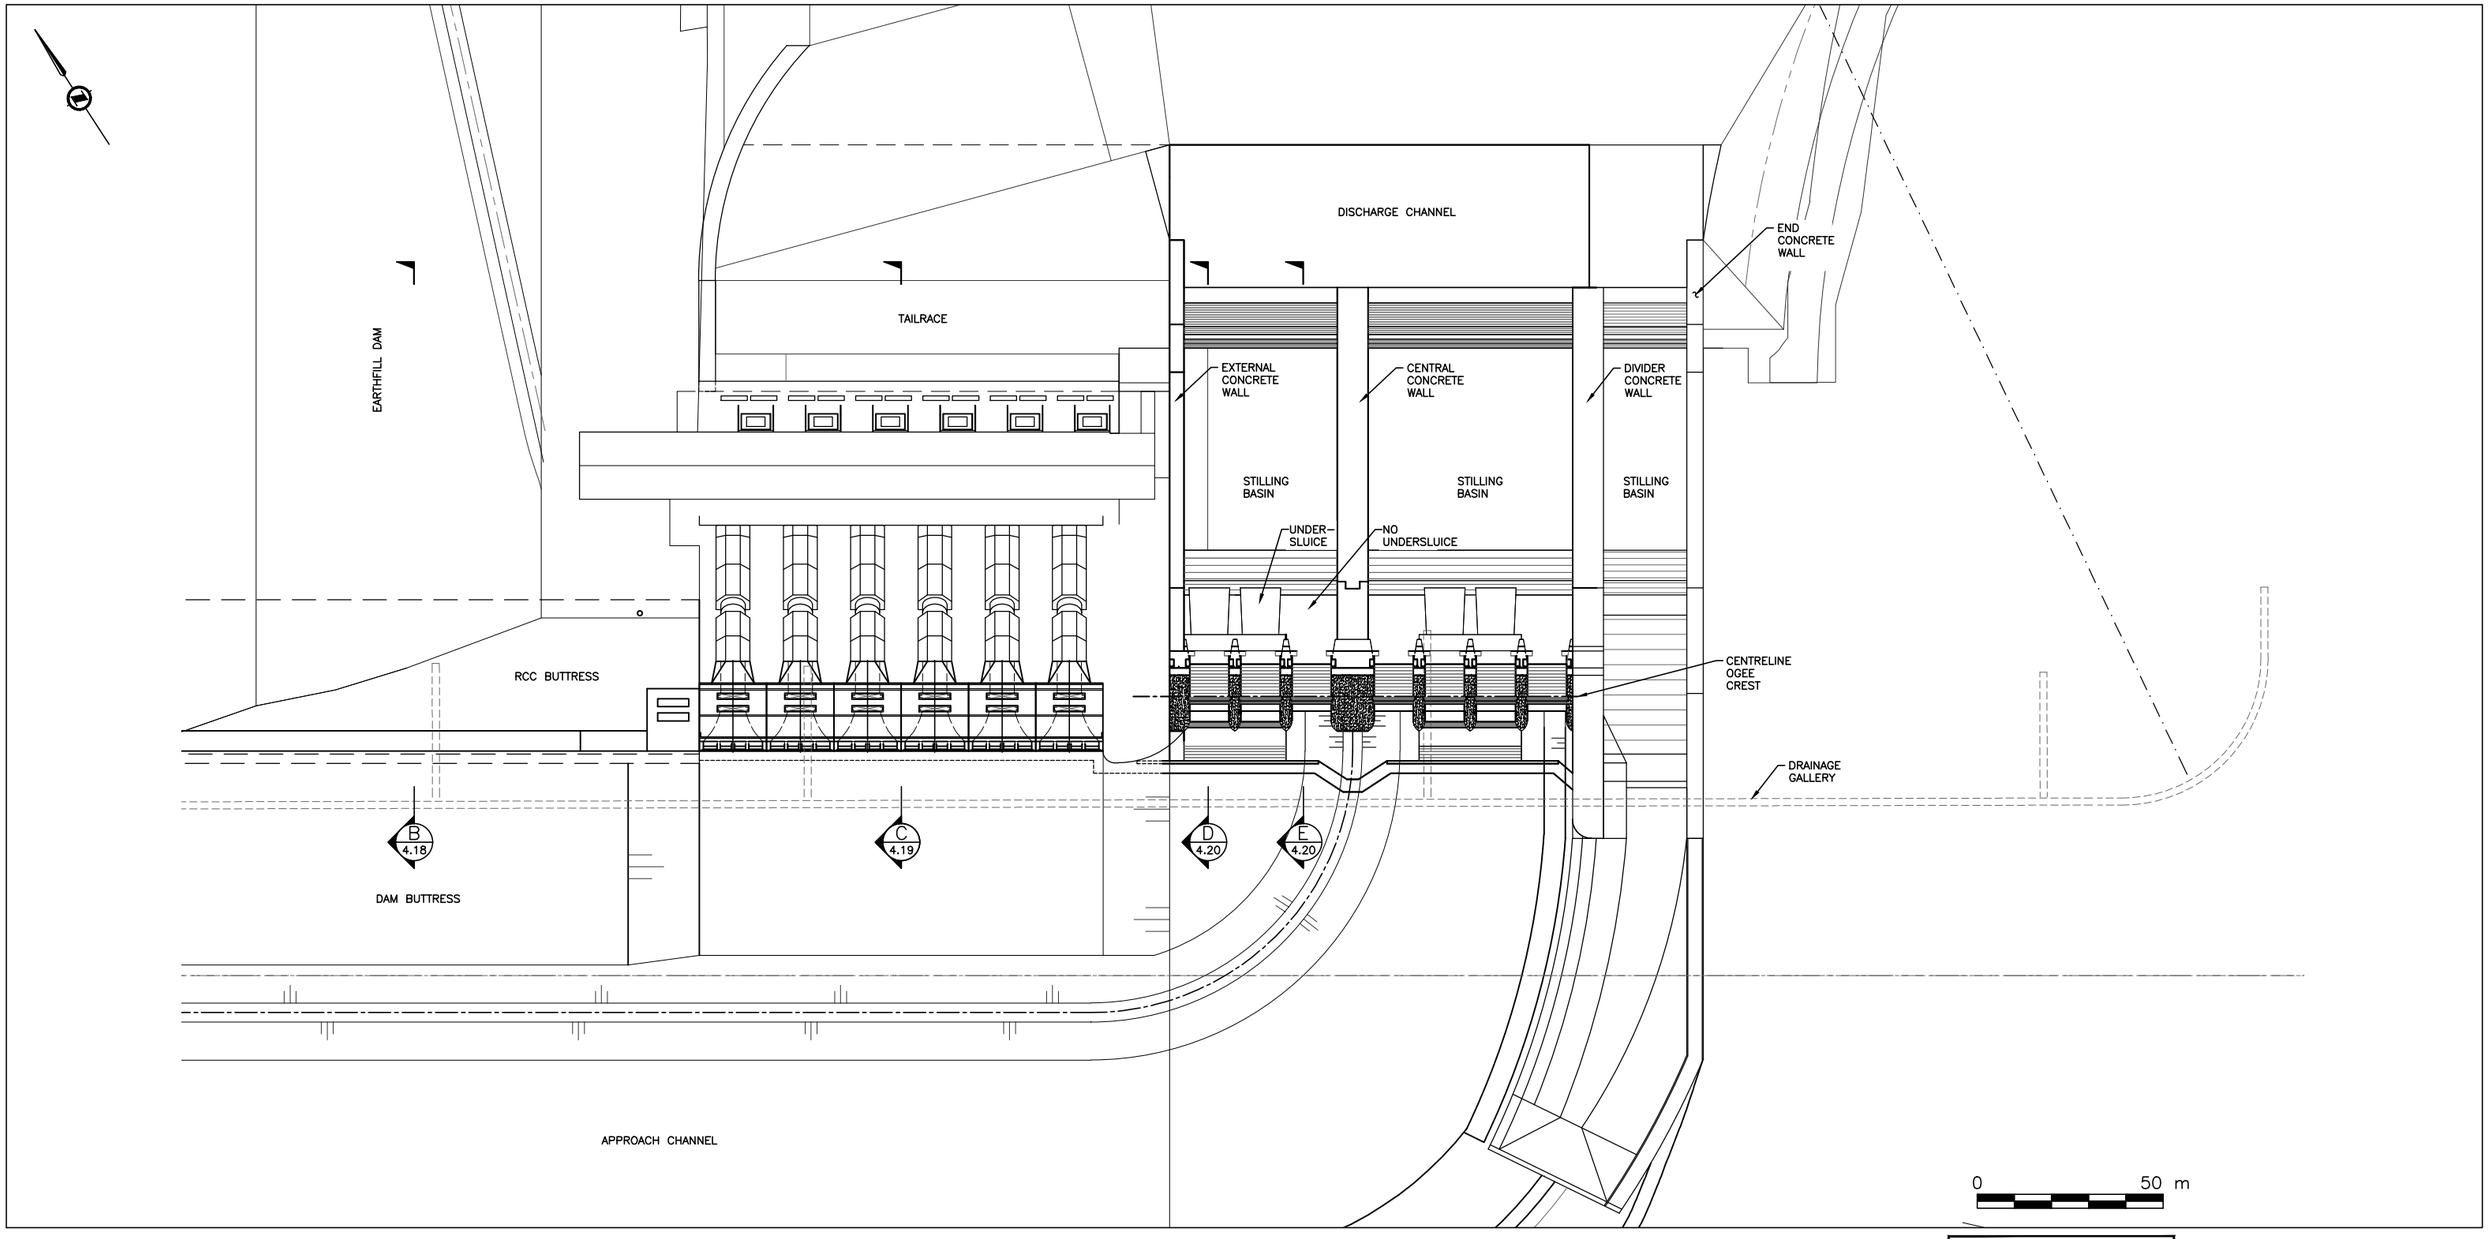

SCHEMATIC ONLY

SITE C CLEAN ENERGY PROJECT

BC hydro

Figure 4.21
Powerhouse and spillway plan

Date	Oct 10, 2012	DWG NO	1016-C14-06607	R 0

© BC Hydro 2012 - all rights reserved. This map is for information purposes only and accuracy is not guaranteed.

Construction of the Site C Clean Energy Project is subject to required regulatory approvals including environmental certification