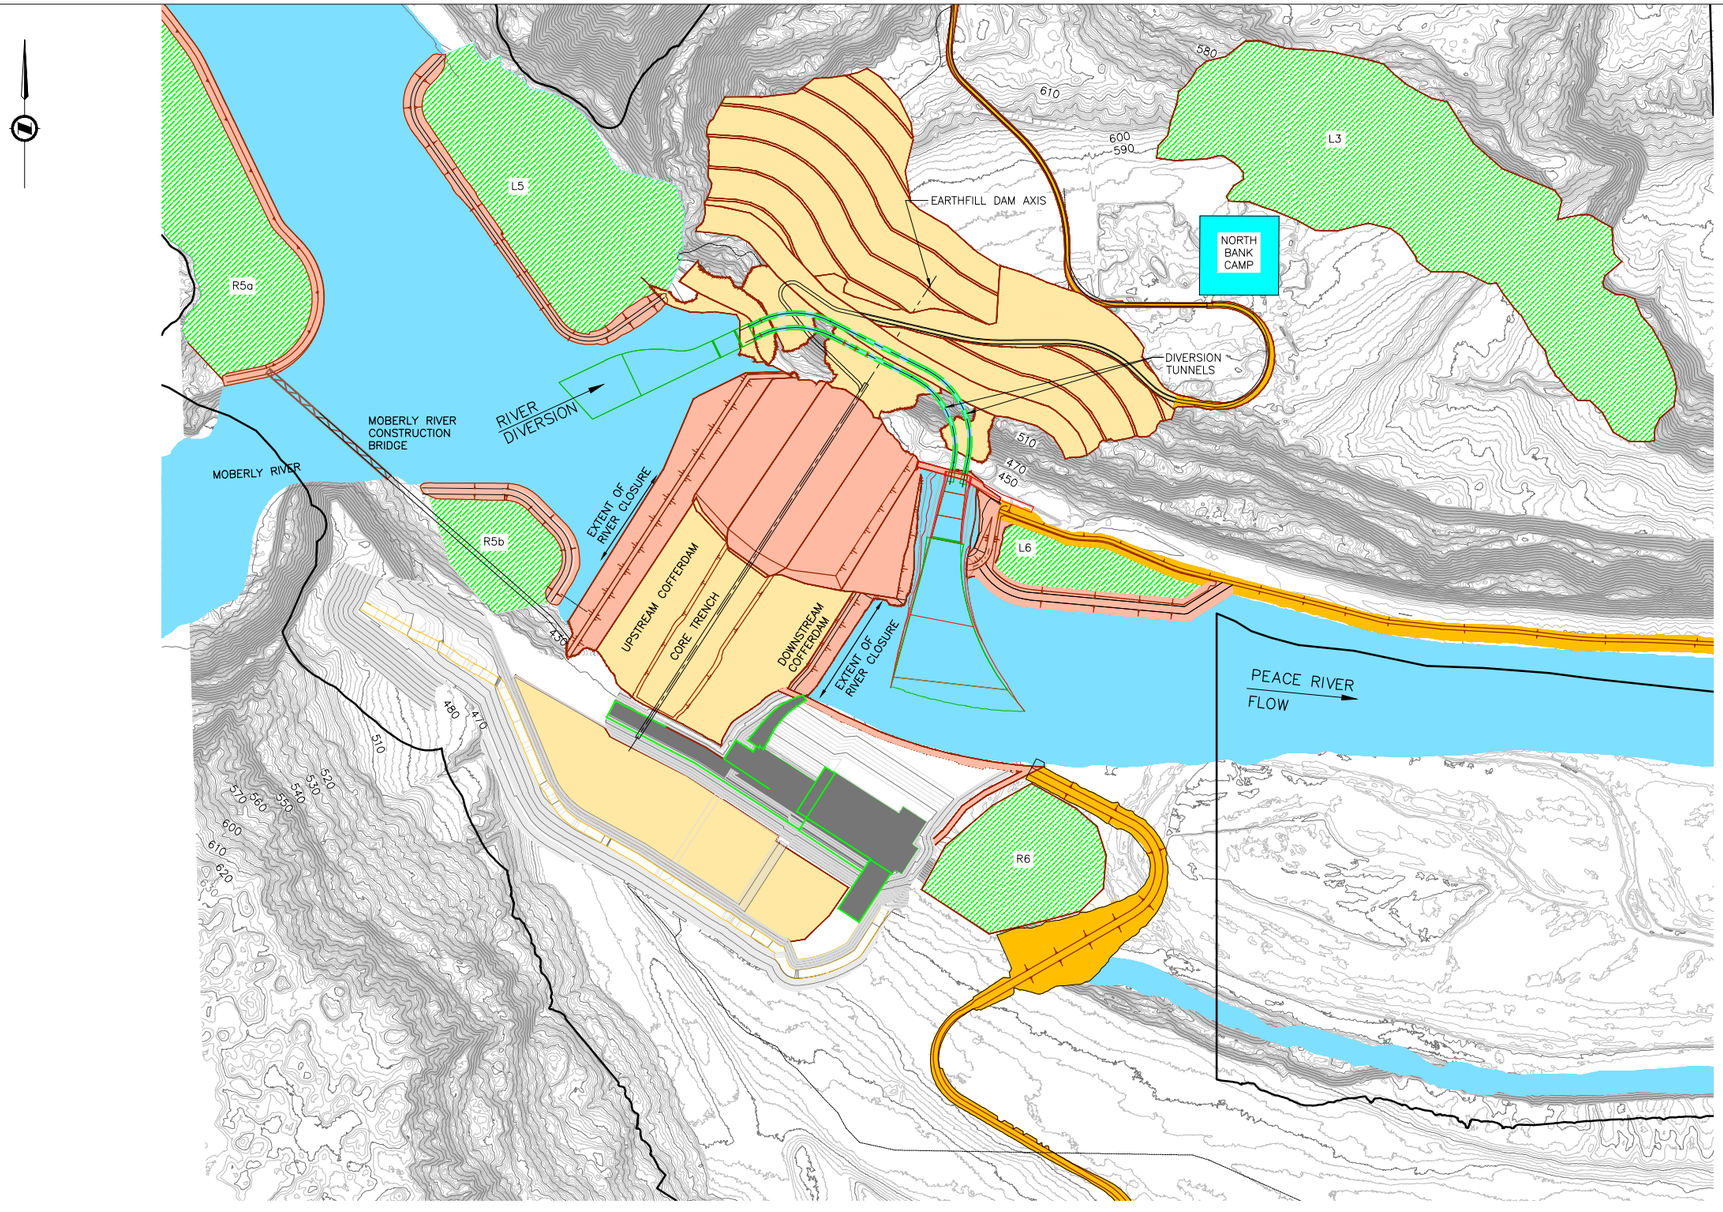

NOTES:

1. CONSTRUCTION ACTIVITIES AT MID–YEAR, 2020.
2. FLOW AT SITE C, MAXIMUM NORMAL LEVEL (4 UNITS RUNNING AT PEACE CANYON DAM AND MEAN FLOW IN INTERMEDIATE BASIN), Q=2100 m^3/s.
3. TEMPORARY ACCESS ROADS AND RAMPS NOT SHOWN.

LEGEND:

- DAM SITE ROAD
- RELOCATED SURPLUS EXCAVATED MATERIALS
- EXCAVATION
- EARTHFILL STRUCTURES
- CONCRETE STRUCTURES
- DAM SITE AREA

0 500 m
1:7500

SITE C CLEAN ENERGY PROJECT

BC hydro

Figure 4.39
Stage 2 -
river diversion

Date	Oct 10, 2012	DWG NO	1016-C14-06610	R 0

© BC Hydro 2012 - all rights reserved. This map is for information purposes only and accuracy is not guaranteed.

Construction of the Site C Clean Energy Project is subject to required regulatory approvals including environmental certification.