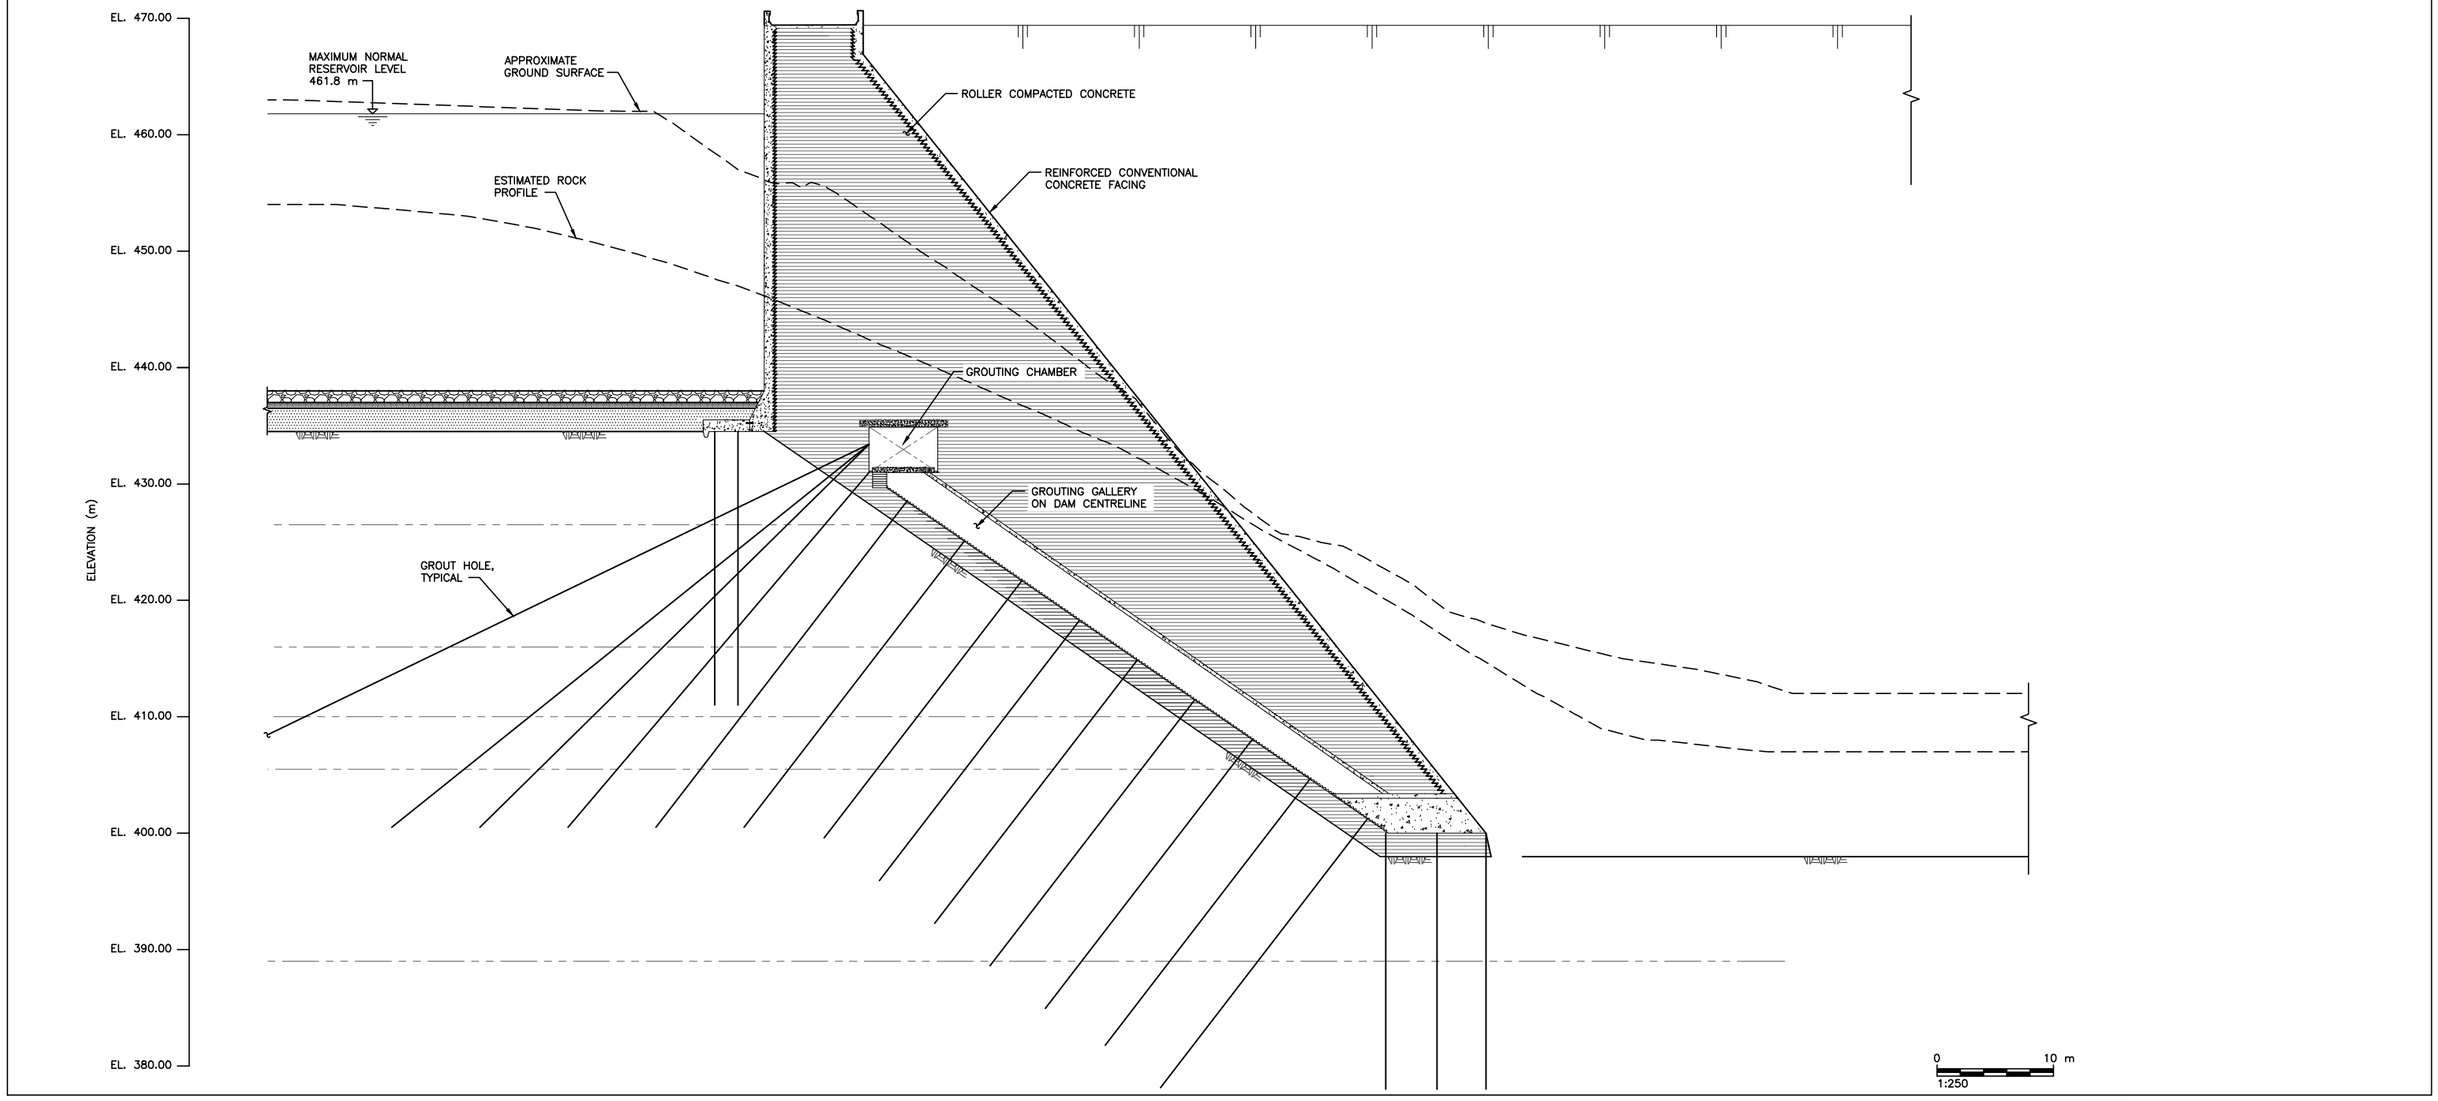

CROSS–SECTION A, SEE FIGURE 4.16

SCHEMATIC ONLY

BC hydro

SITE C CLEAN ENERGY PROJECT

Figure 4.17
Cross-section of
core buttress

Date	July 20, 2012	DWG NO	1016-C14-06603	R 0

© BC Hydro 2012 - all rights reserved. This map is for information purposes only and accuracy is not guaranteed.

Construction of the Site C Clean Energy Project is subject to required regulatory approvals including environmental certification