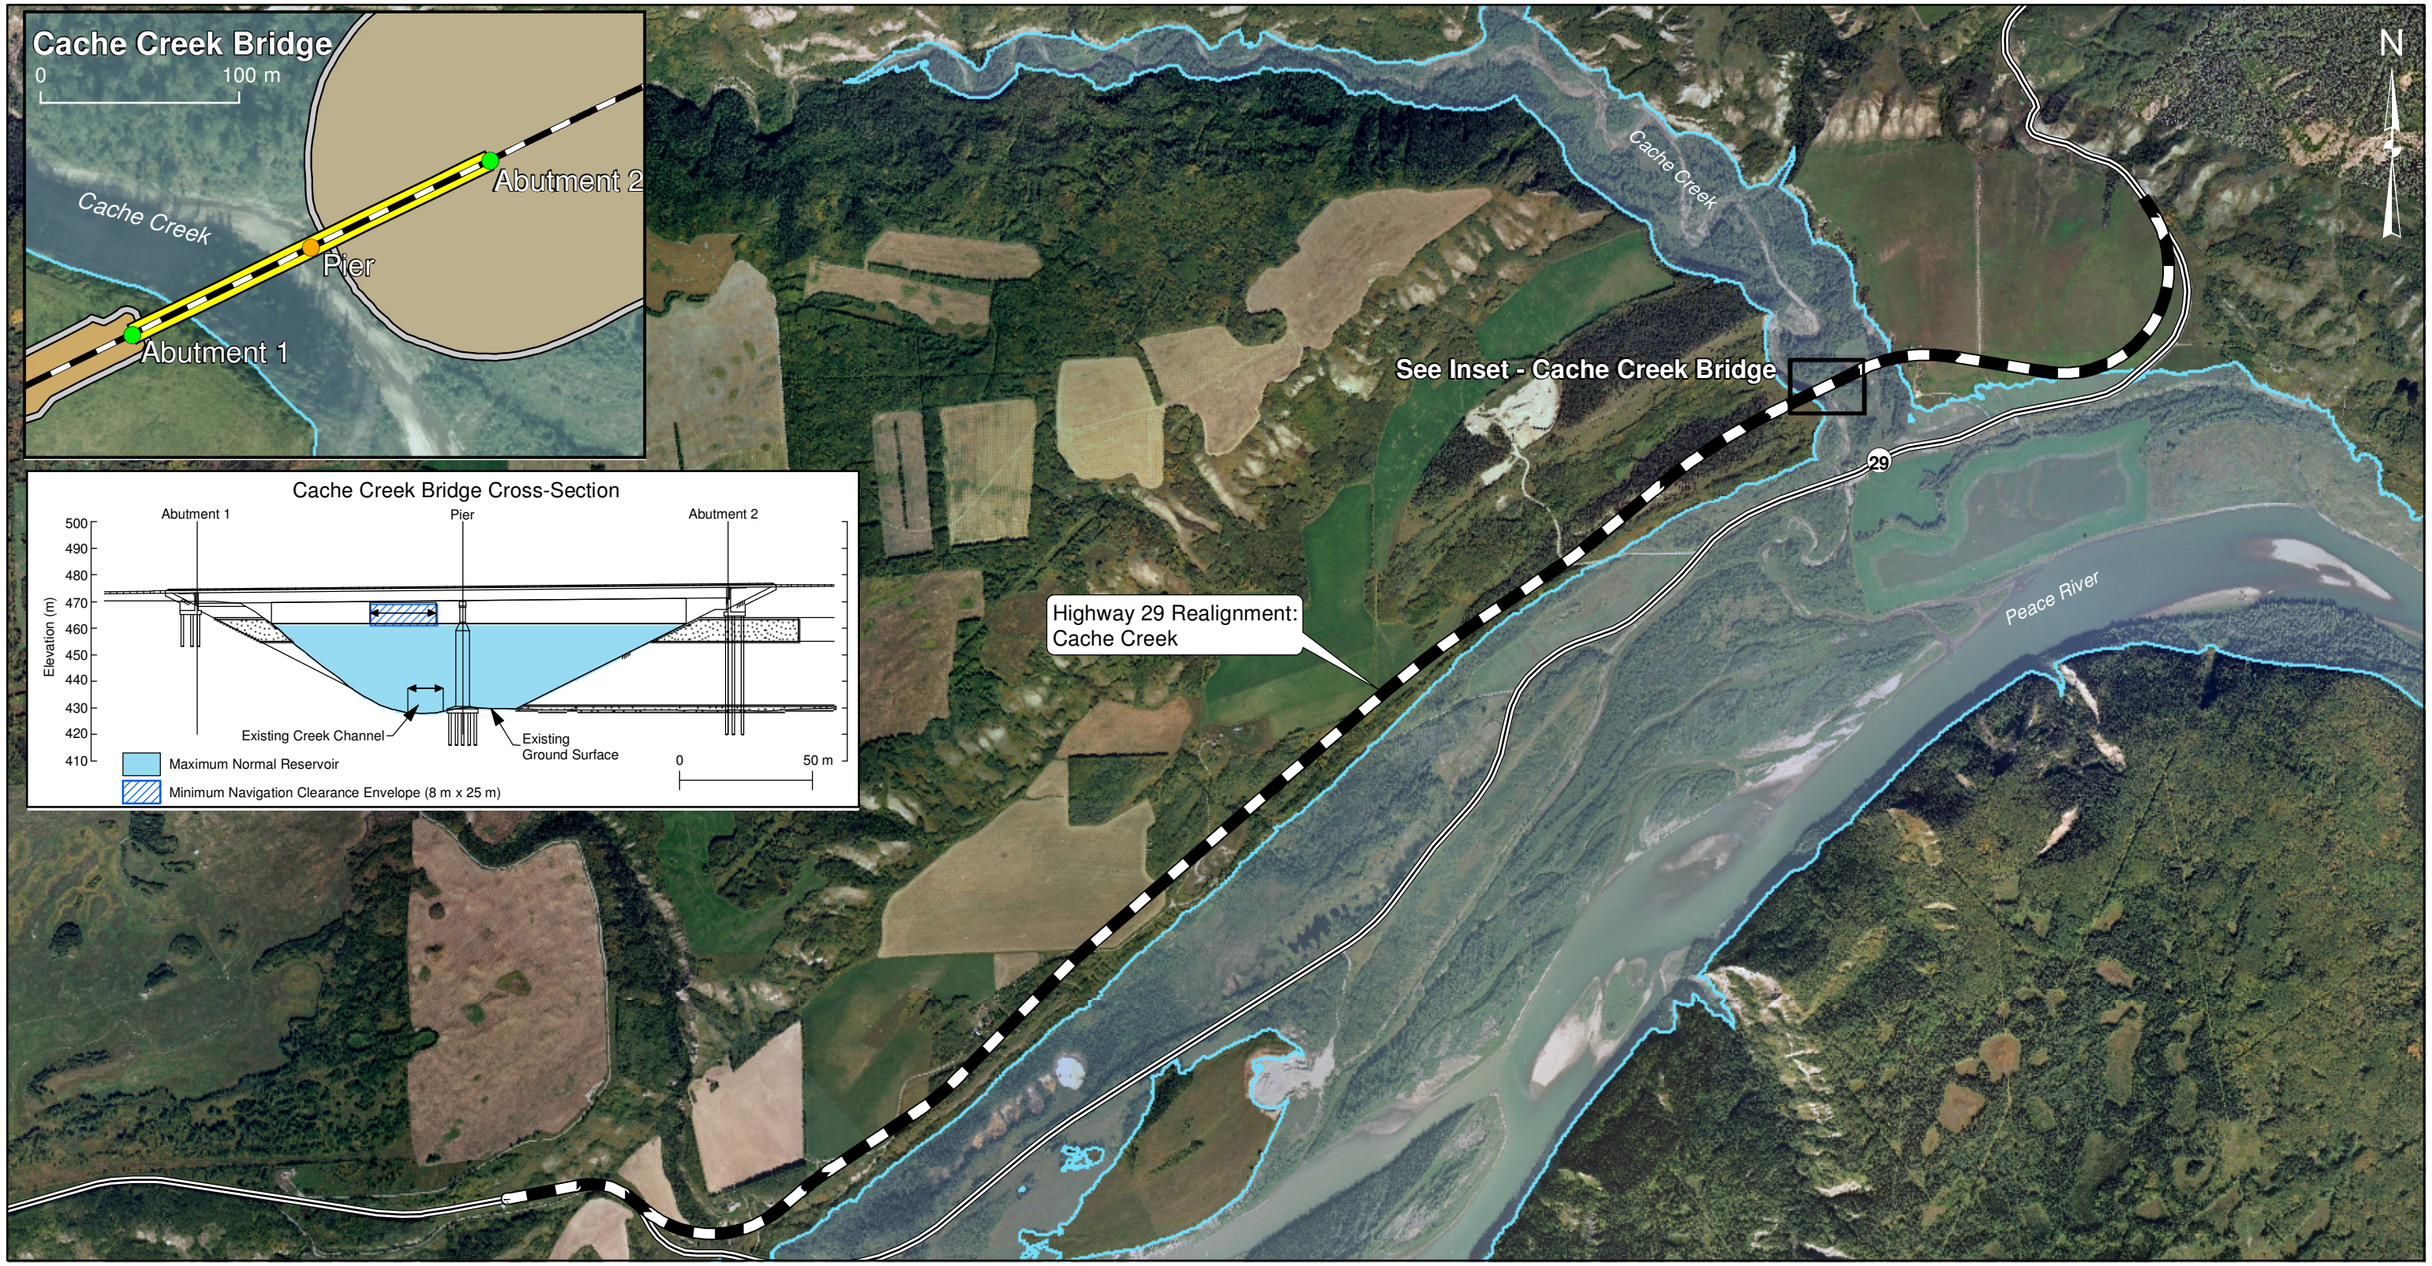

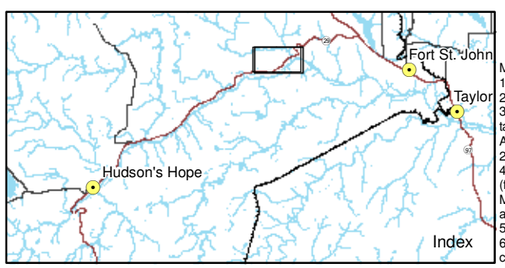

Map Notes:
1. Datum: NAD83
2. Projection: UTM Zone 10N
3. Orthophotos created from 1:40,000 photos taken Sept10th 2007; 1:15,000 photos taken Aug 26, 2011; 1:5,000 photos taken Aug 26, 2011; TRIM
4. Proposed maximum normal reservoir level (full supply level-461.8 m) from Digital Elevation Models (DEM) generated from LiDAR data acquired July/Aug 2006.
5. Realignments subject to change.
6. Reservoir elevation = 461.8 m does not consider realignments.

Legend

- Highway 29 Realignment
- Proposed Bridge
- Road Embankment
- Pier
- Abutment
- Maximum Normal Reservoir Level (461.8 m)
- Existing Highway 29

1:25,000 0 1 km

BC hydro

SITE C CLEAN ENERGY PROJECT

Figure 4.33
General arrangement of Highway 29 realignment segment at Cache Creek

Date	Nov. 23, 2012	DWG NO	1016-C14-B6158-19	R 0

© BC Hydro 2012 - all rights reserved. This map is for information purposes only and accuracy is not guaranteed.

Construction of the Site C Clean Energy Project is subject to required regulatory approvals including environmental certification