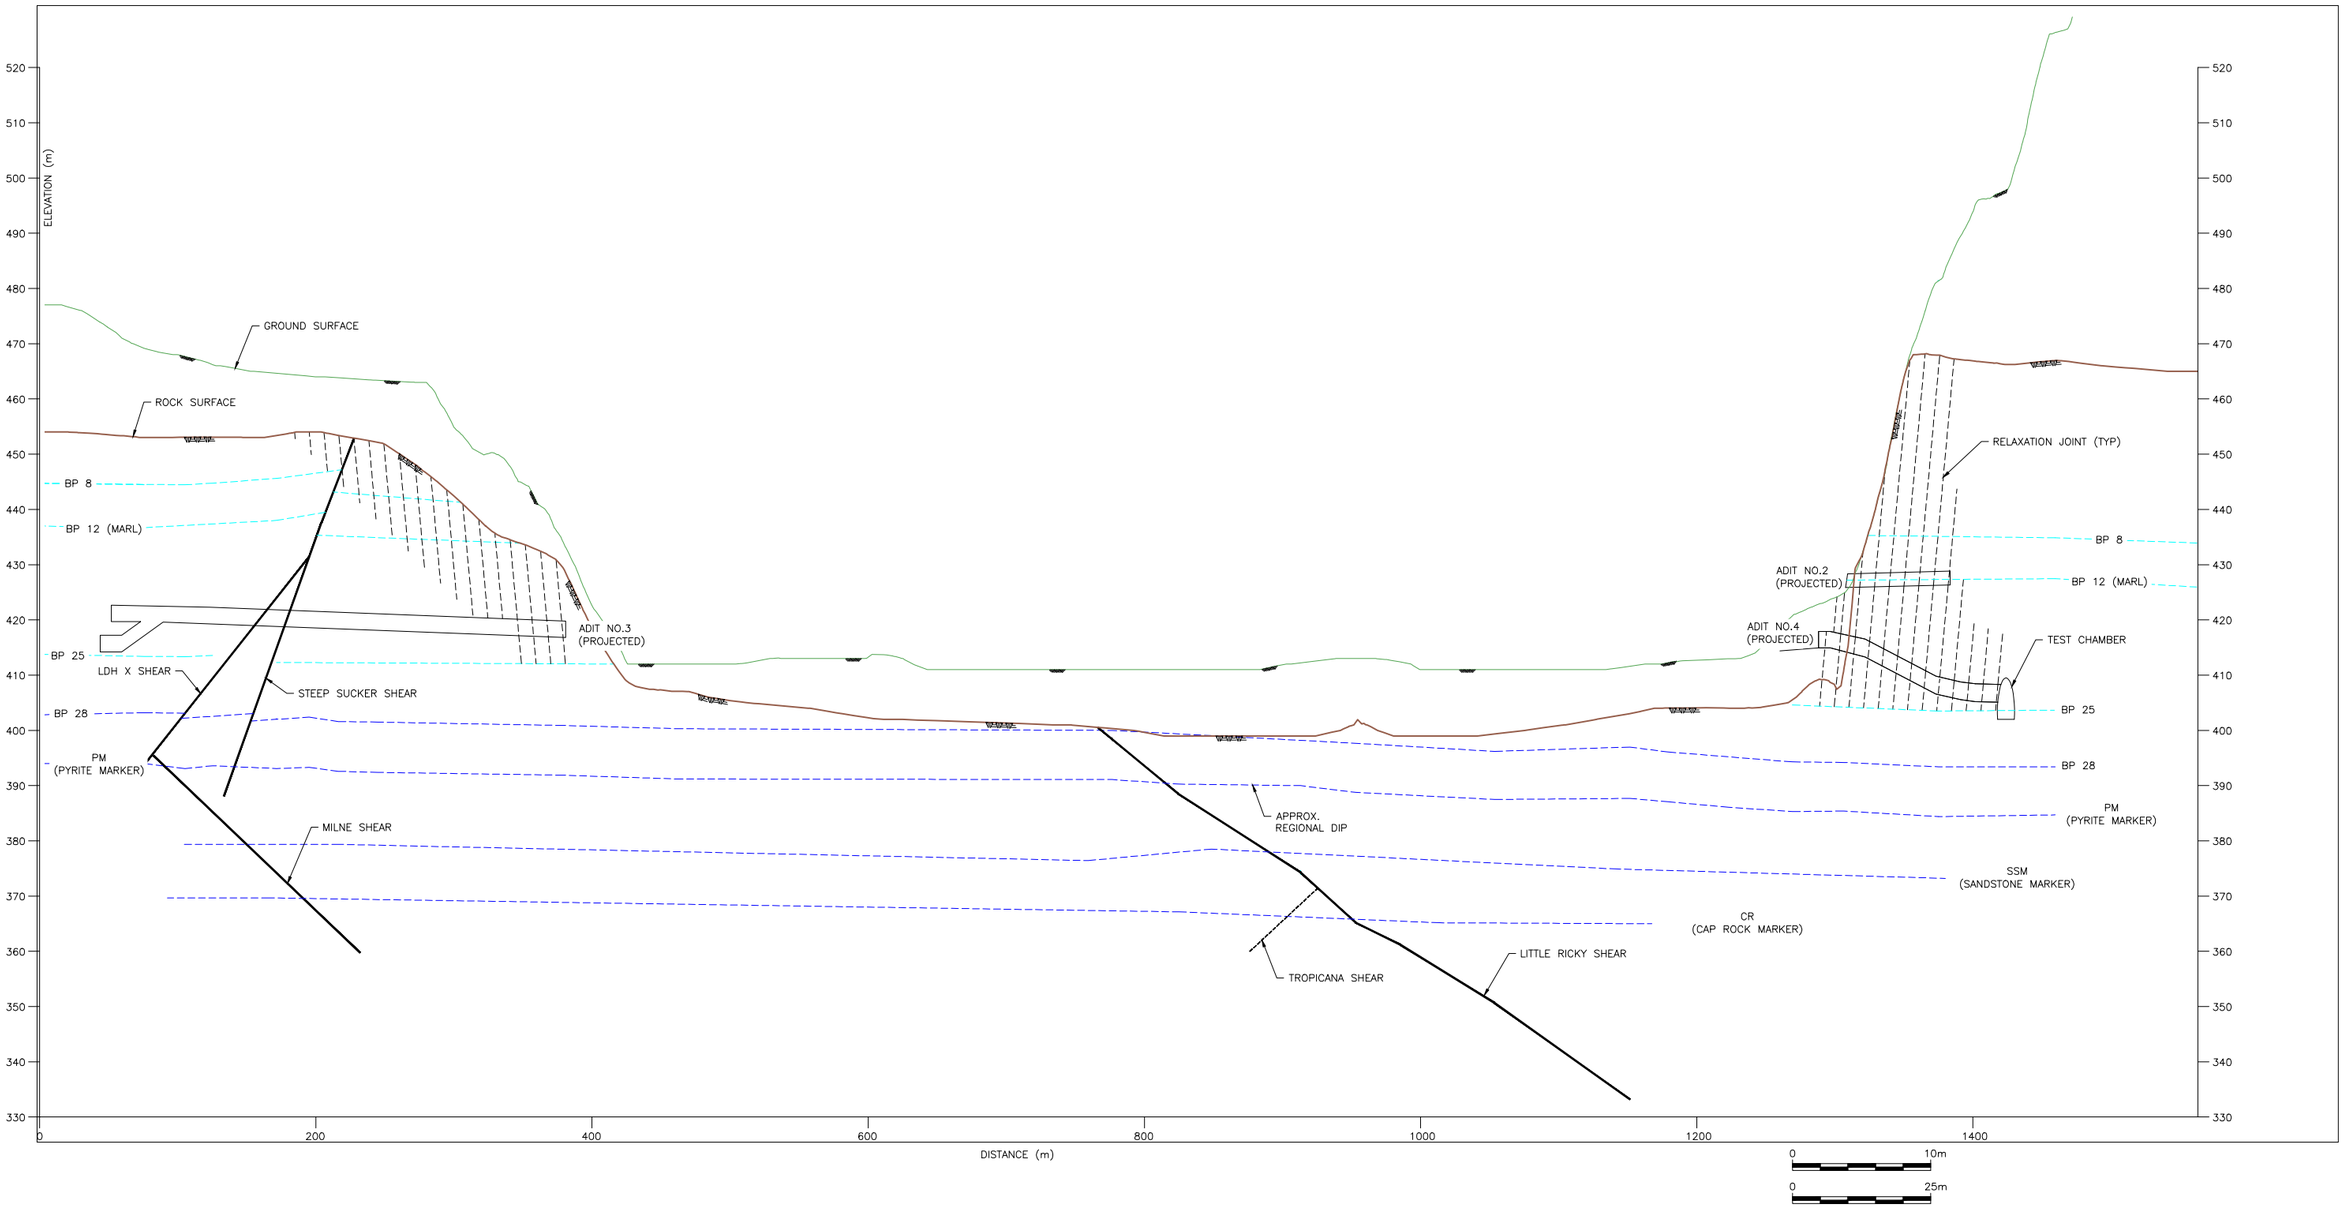

BC hydro

SITE C CLEAN ENERGY PROJECT

Figure 11.2.7
Cross section of structural features at dam site

Date	Oct 10, 2012	DWG NO	1016-C14-06612	R 0

© BC Hydro 2012 - all rights reserved. This map is for information purposes only and accuracy is not guaranteed.

Construction of the Site C Clean Energy Project is subject to required regulatory approvals including environmental certification